Appendix 2
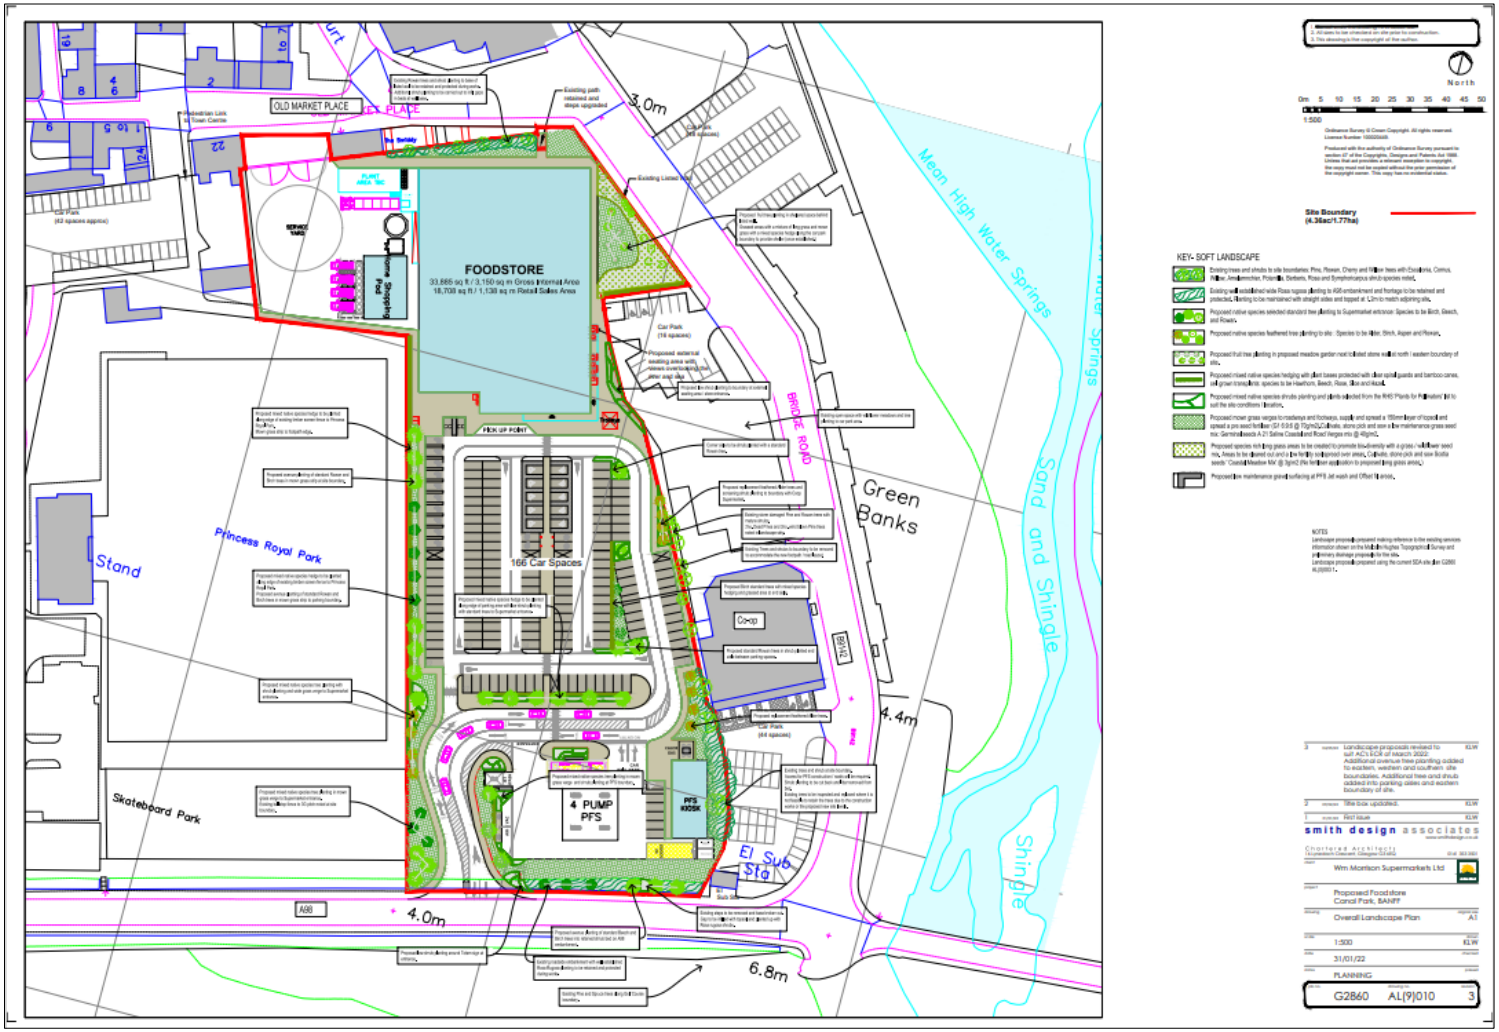
Overall Landscaping Plan