Appendix 4
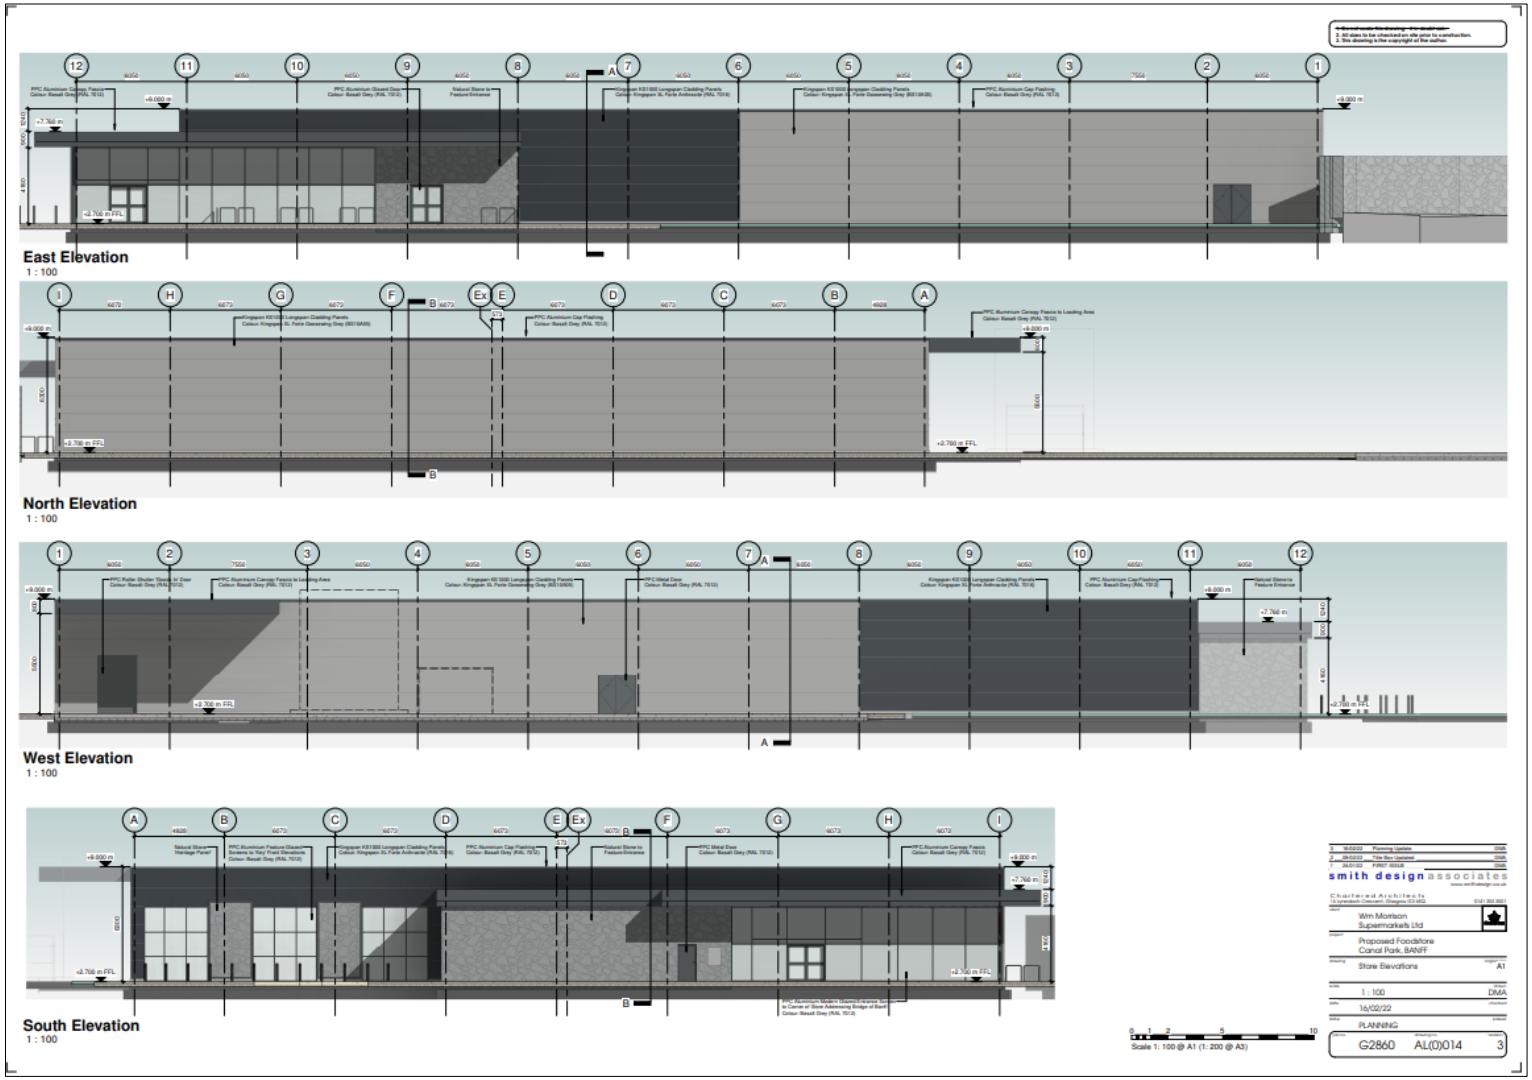
Proposed Elevations